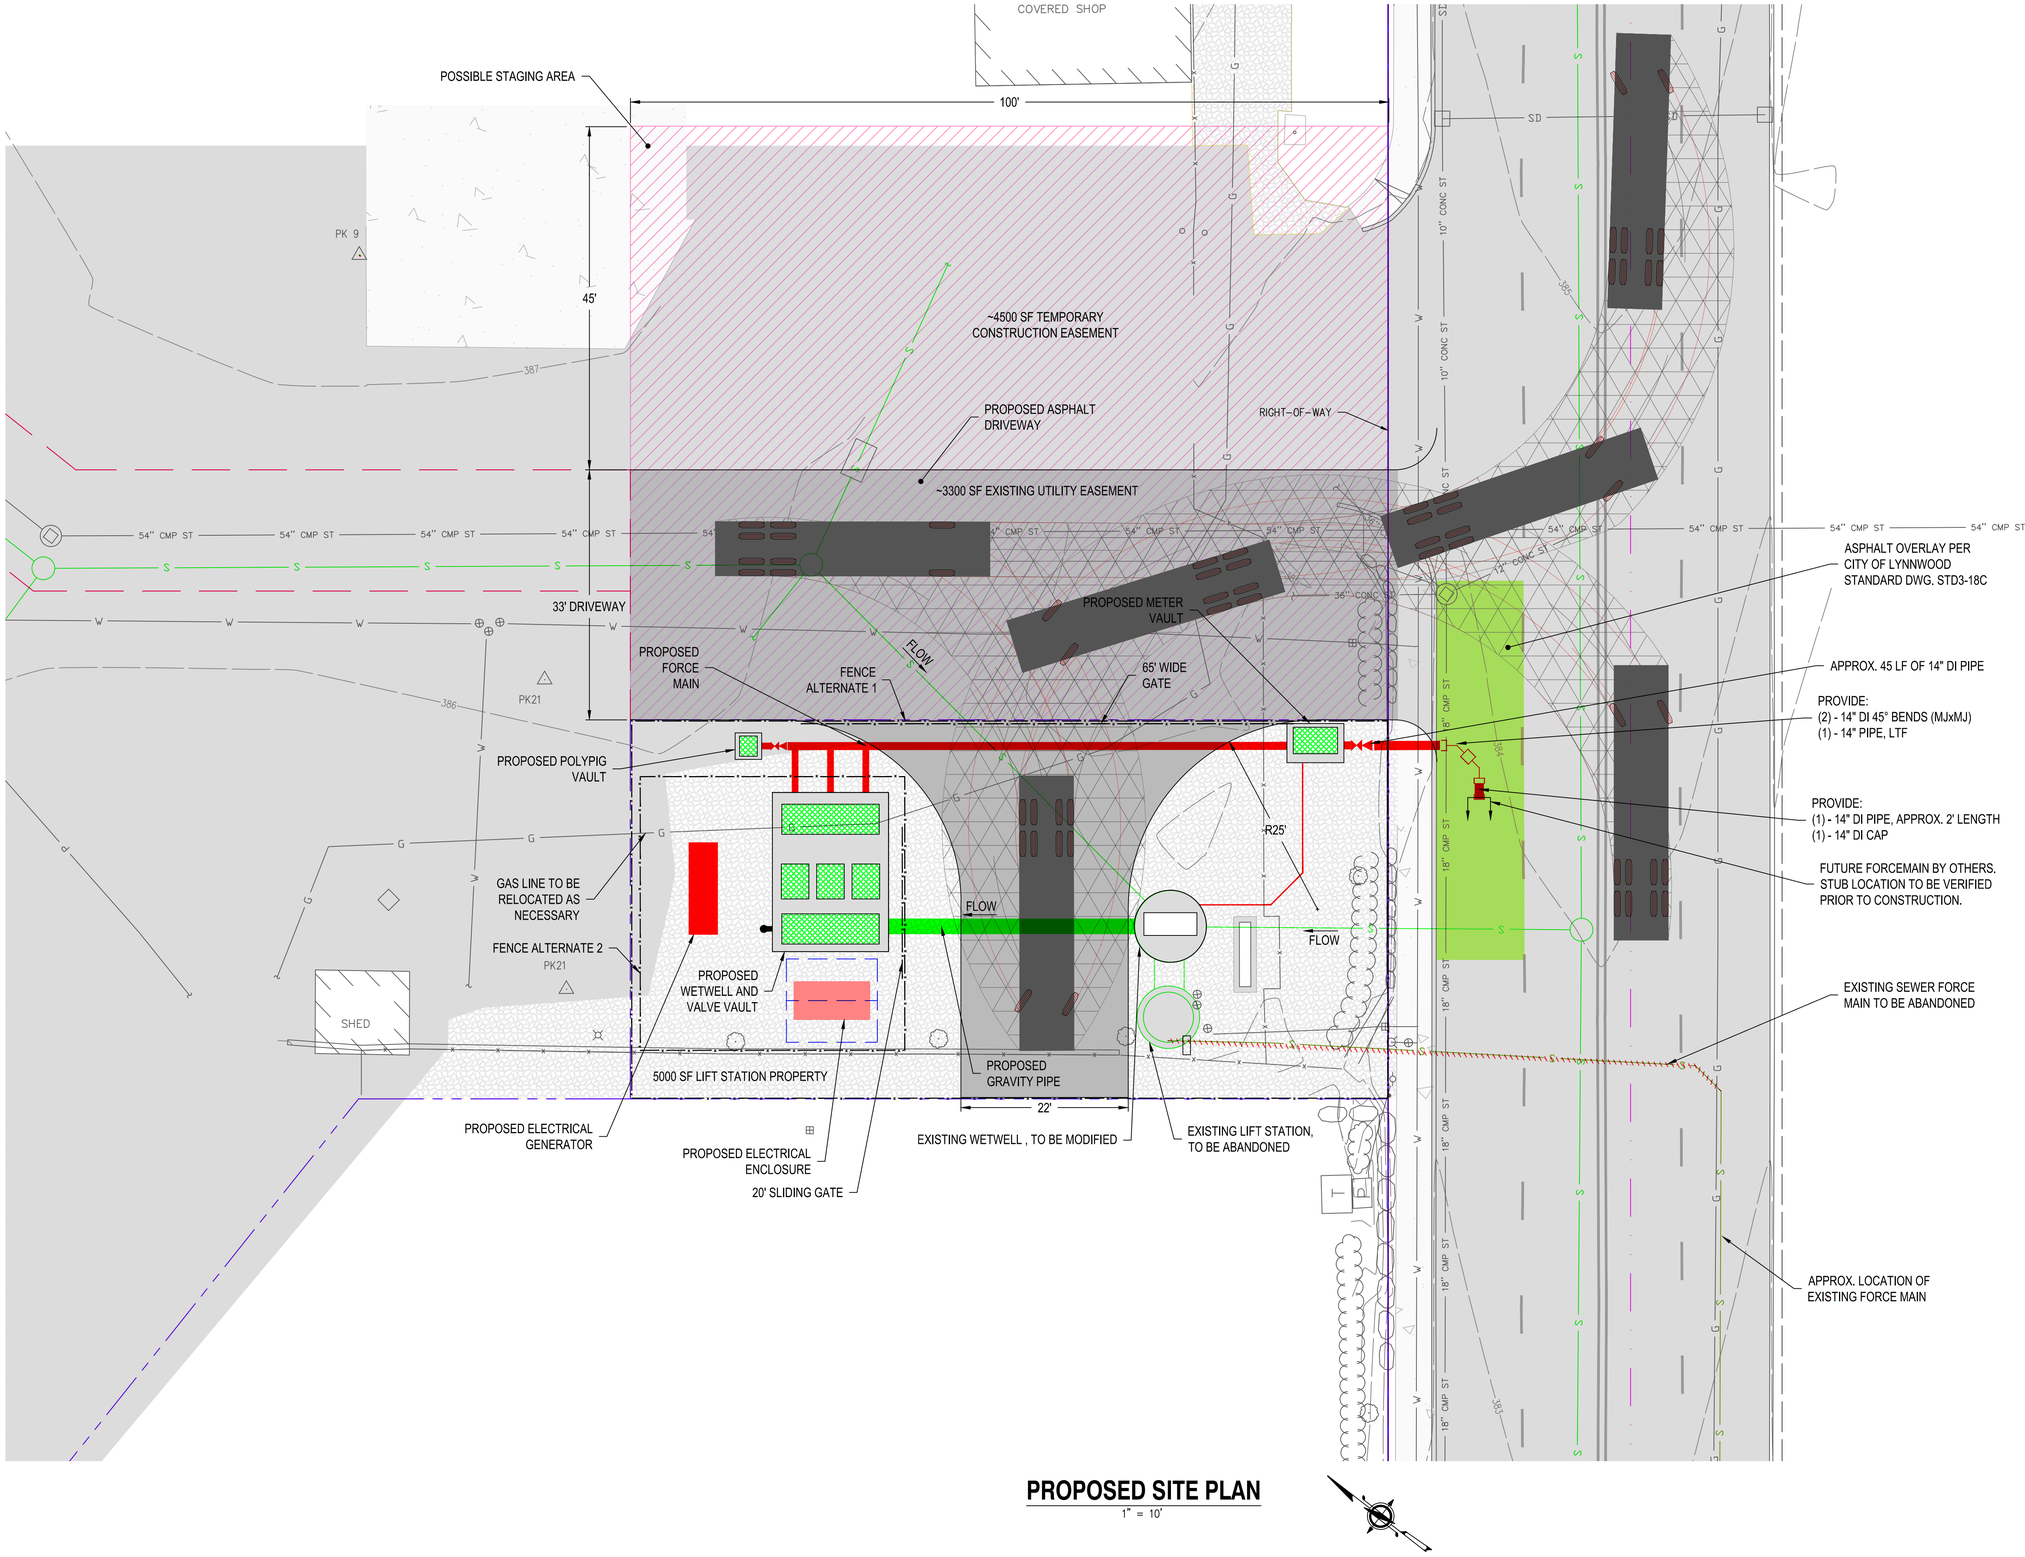

PROPOSED SITE PLAN

1" = 10'

RH2 ENGINEERING, INC.
www.rh2.com
Bellevue, WA 1.800.720.8052
22722 29th Drive SE, Suite 210

CITY OF LYNNWOOD
LIFT STATION 3
IMPROVEMENTS

PRELIMINARY

PROPOSED SITE PLAN

REVISIONS			
NO.	DATE	DESCRIPTION	BY
			REVIEW

JOB NO.: 114-050
CLIENT: LYNN
FILENAME: LS03-D-CIV02.DWG
SAVE DATE: Jan 20, 2016
PLOT DATE: Jan 20, 2016
ENGINEER: XXX
REVIEWED: EH

SCALE: SHOWN
0" 1" 2"
DRAWING IS FULL SCALE WHEN BAR MEASURES 2"

DWG NO.: C02
SHEET NO.: 4 YY